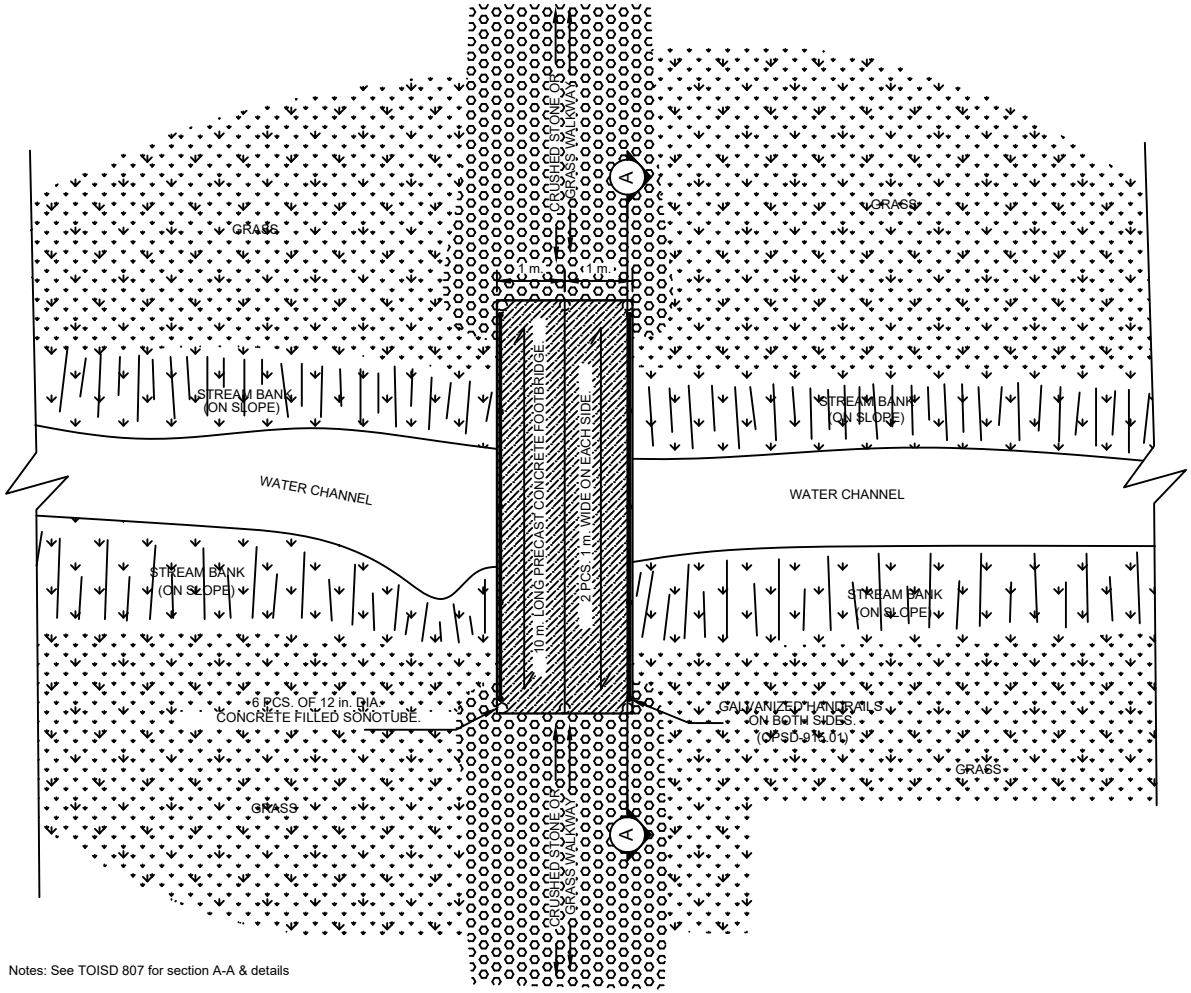

Notes: See TOISD 807 for section A-A & details

Innisfil

FOOTBRIDGE PLAN

DRAWN: A&A	APR'D:	1	REVISED TOWN LOGO	TOI	APRIL 2015
SCALE: N.T.S.	DATE: JUNE 2011	NO.	REVISIONS	APR'D	DATE

METRIC
ALL DIMENSIONS IN mm
UNLESS OTHERWISE NOTED

TOISD
806