

LEGEND

- SOD
- ASPHALT PAVING
- CONCRETE PAVING
- WOOD FIBRE SAFETY SURFACE
- EXISTING TREES
- PICNIC TABLE
- BENCH
- BIKE RACK
- WASTE RECEPTACLE
- SWALE
- STORM PIPE
- WATERLINE
- CULVERT
- EXISTING RELOCATED BOULDERS
- PROPOSED CATCH BASIN
- PROPOSED PATHWAY BARRIER GATES

KEY

1. REPAVED ASPHALT WALKWAY
2. EXISTING BASKETBALL COURT (LINE PAINTING)
3. FUTURE PORTABLE SKATING AREA
4. SHADE STRUCTURE WITH OUTDOOR ELECTRICAL SOCKETS
5. PLAYGROUND
6. CURB CUT FOR SNOW STORAGE AREA
7. RELOCATED EXISTING BOULDERS FOR SEATING AND VEHICULAR BARRIER
8. HURON PARK SIGN BY OTHERS
9. SWALE WITH SUBDRAIN

NOTE:
LIGHTING CONDUIT TO BE INSTALLED PER ELECTRICAL ENG. DESIGN BY TOWN.

DRAWING TITLE
DESIGN CONCEPT

CLIENT
TOWN OF INNISFIL

PROJECT TITLE
HURON COURT PARK

QualitySource CONTRACTING
ABC recreation
landscape planning LANDSCAPE ARCHITECTS

SCALE: 1:200

SITE MASTER PLAN

JAN. 31, 2023



LEGEND

- SOD
- ASPHALT PAVING
- CONCRETE PAVING
- WOOD FIBRE SAFETY SURFACE
- EXISTING TREES
- PICNIC TABLE
- BENCH
- BIKE RACK
- WASTE RECEPTACLE
- SWALE
- STORM PIPE
- WATERLINE
- CULVERT
- EXISTING RELOCATED BOULDERS
- PROPOSED CATCH BASIN
- PROPOSED PATHWAY BARRIER GATES

KEY

1. REPAVED ASPHALT WALKWAY

DRAWING TITLE
DESIGN CONCEPT

CLIENT
TOWN OF INNISFIL

PROJECT TITLE
HURON COURT PARK

QualitySource CONTRACTING
ABC recreation
landscape planning LANDSCAPE ARCHITECTS

SCALE: 1:200

SITE MASTER PLAN


JAN. 31, 2023







PLAYGROUND RENDERINGS

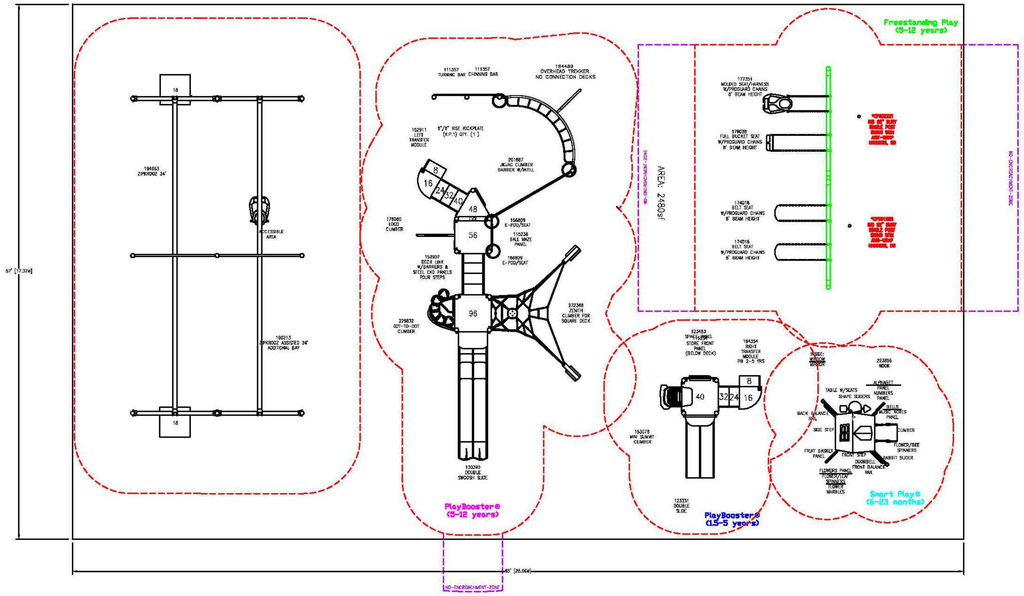

PLAYGROUND ENLARGEMENT

LEGEND

- SOD
- ASPHALT PAVING
- CONCRETE PAVING
- WOOD FIBRE SAFETY SURFACE
- EXISTING TREES
- PICNIC TABLE
- BENCH
- BIKE RACK
- WASTE RECEPTACLE
- SWALE
- STORM PIPE
- WATERLINE
- CULVERT
- EXISTING RELOCATED BOULDERS
- PROPOSED CATCH BASIN

KEY

1. REPAVED ASPHALT WALKWAY
2. EXISTING BASKETBALL COURT (PROVISIONAL LINE PAINTING)
3. FUTURE PORTABLE SKATING AREA
4. SHADE STRUCTURE WITH OUTDOOR ELECTRICAL SOCKET
5. PLAYGROUND
6. CONCRETE PAD FOR PORTABLE TOILETS
7. CURB CUT FOR SNOW STORAGE AREA
8. RELOCATED EXISTING BOULDERS FOR SEATING AND VEHICULAR BARRIER
9. HURON PARK SIGN BY OTHERS
10. STORAGE SHED AND CONCRETE PAD
11. SWALE WITH SUBDRAIN
12. EXISTING CONCRETE PAD WITH BENCH

DRAWING TITLE
DESIGN CONCEPT

CLIENT
TOWN OF INNISFIL

PROJECT TITLE
HURON COURT PARK

QualitySource CONTRACTING
ABC recreation
landscape planning LANDSCAPE ARCHITECTS